AREAS				
GROUND FLOOR	89.08	sq.m.	9.59	sqrs.
GARAGE	24.40	sq.m.	2.63	sqrs.
PORCH	6.09	sq.m.	0.66	sqrs.
HOUSE AREA	**119.57**	sq.m.	**12.88**	sqrs.
MIN. BLOCK WIDTH	8.5	m		
MIN. BLOCK DEPTH	22	m		

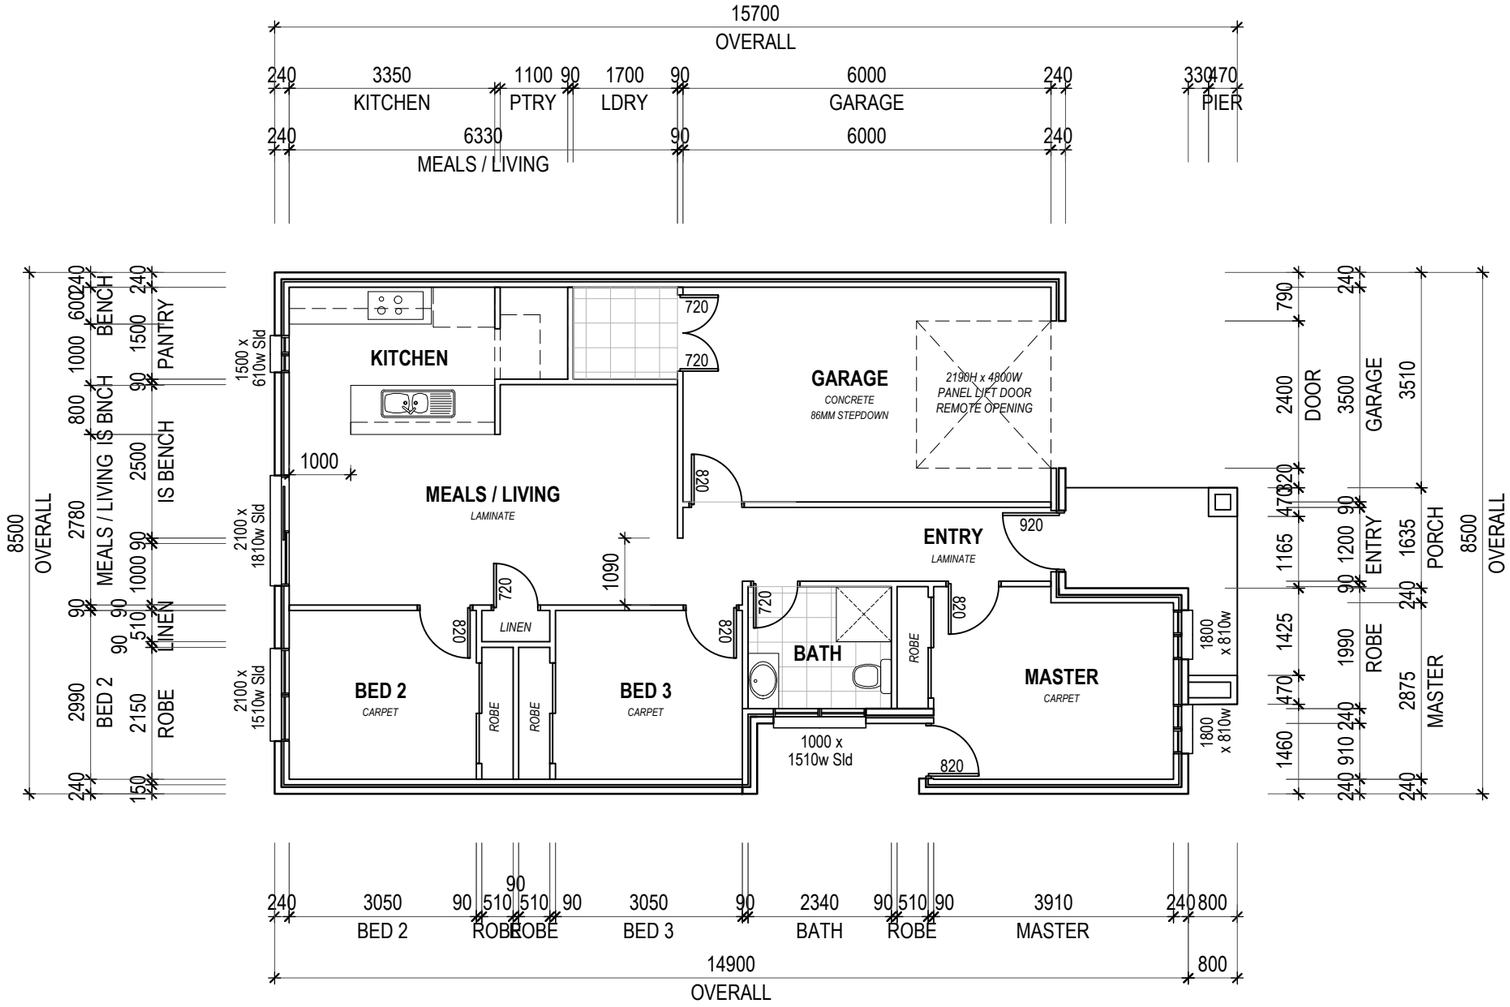

floor plan scale 1:100

MBI Design - 13 sqr - 8.5 x 24